


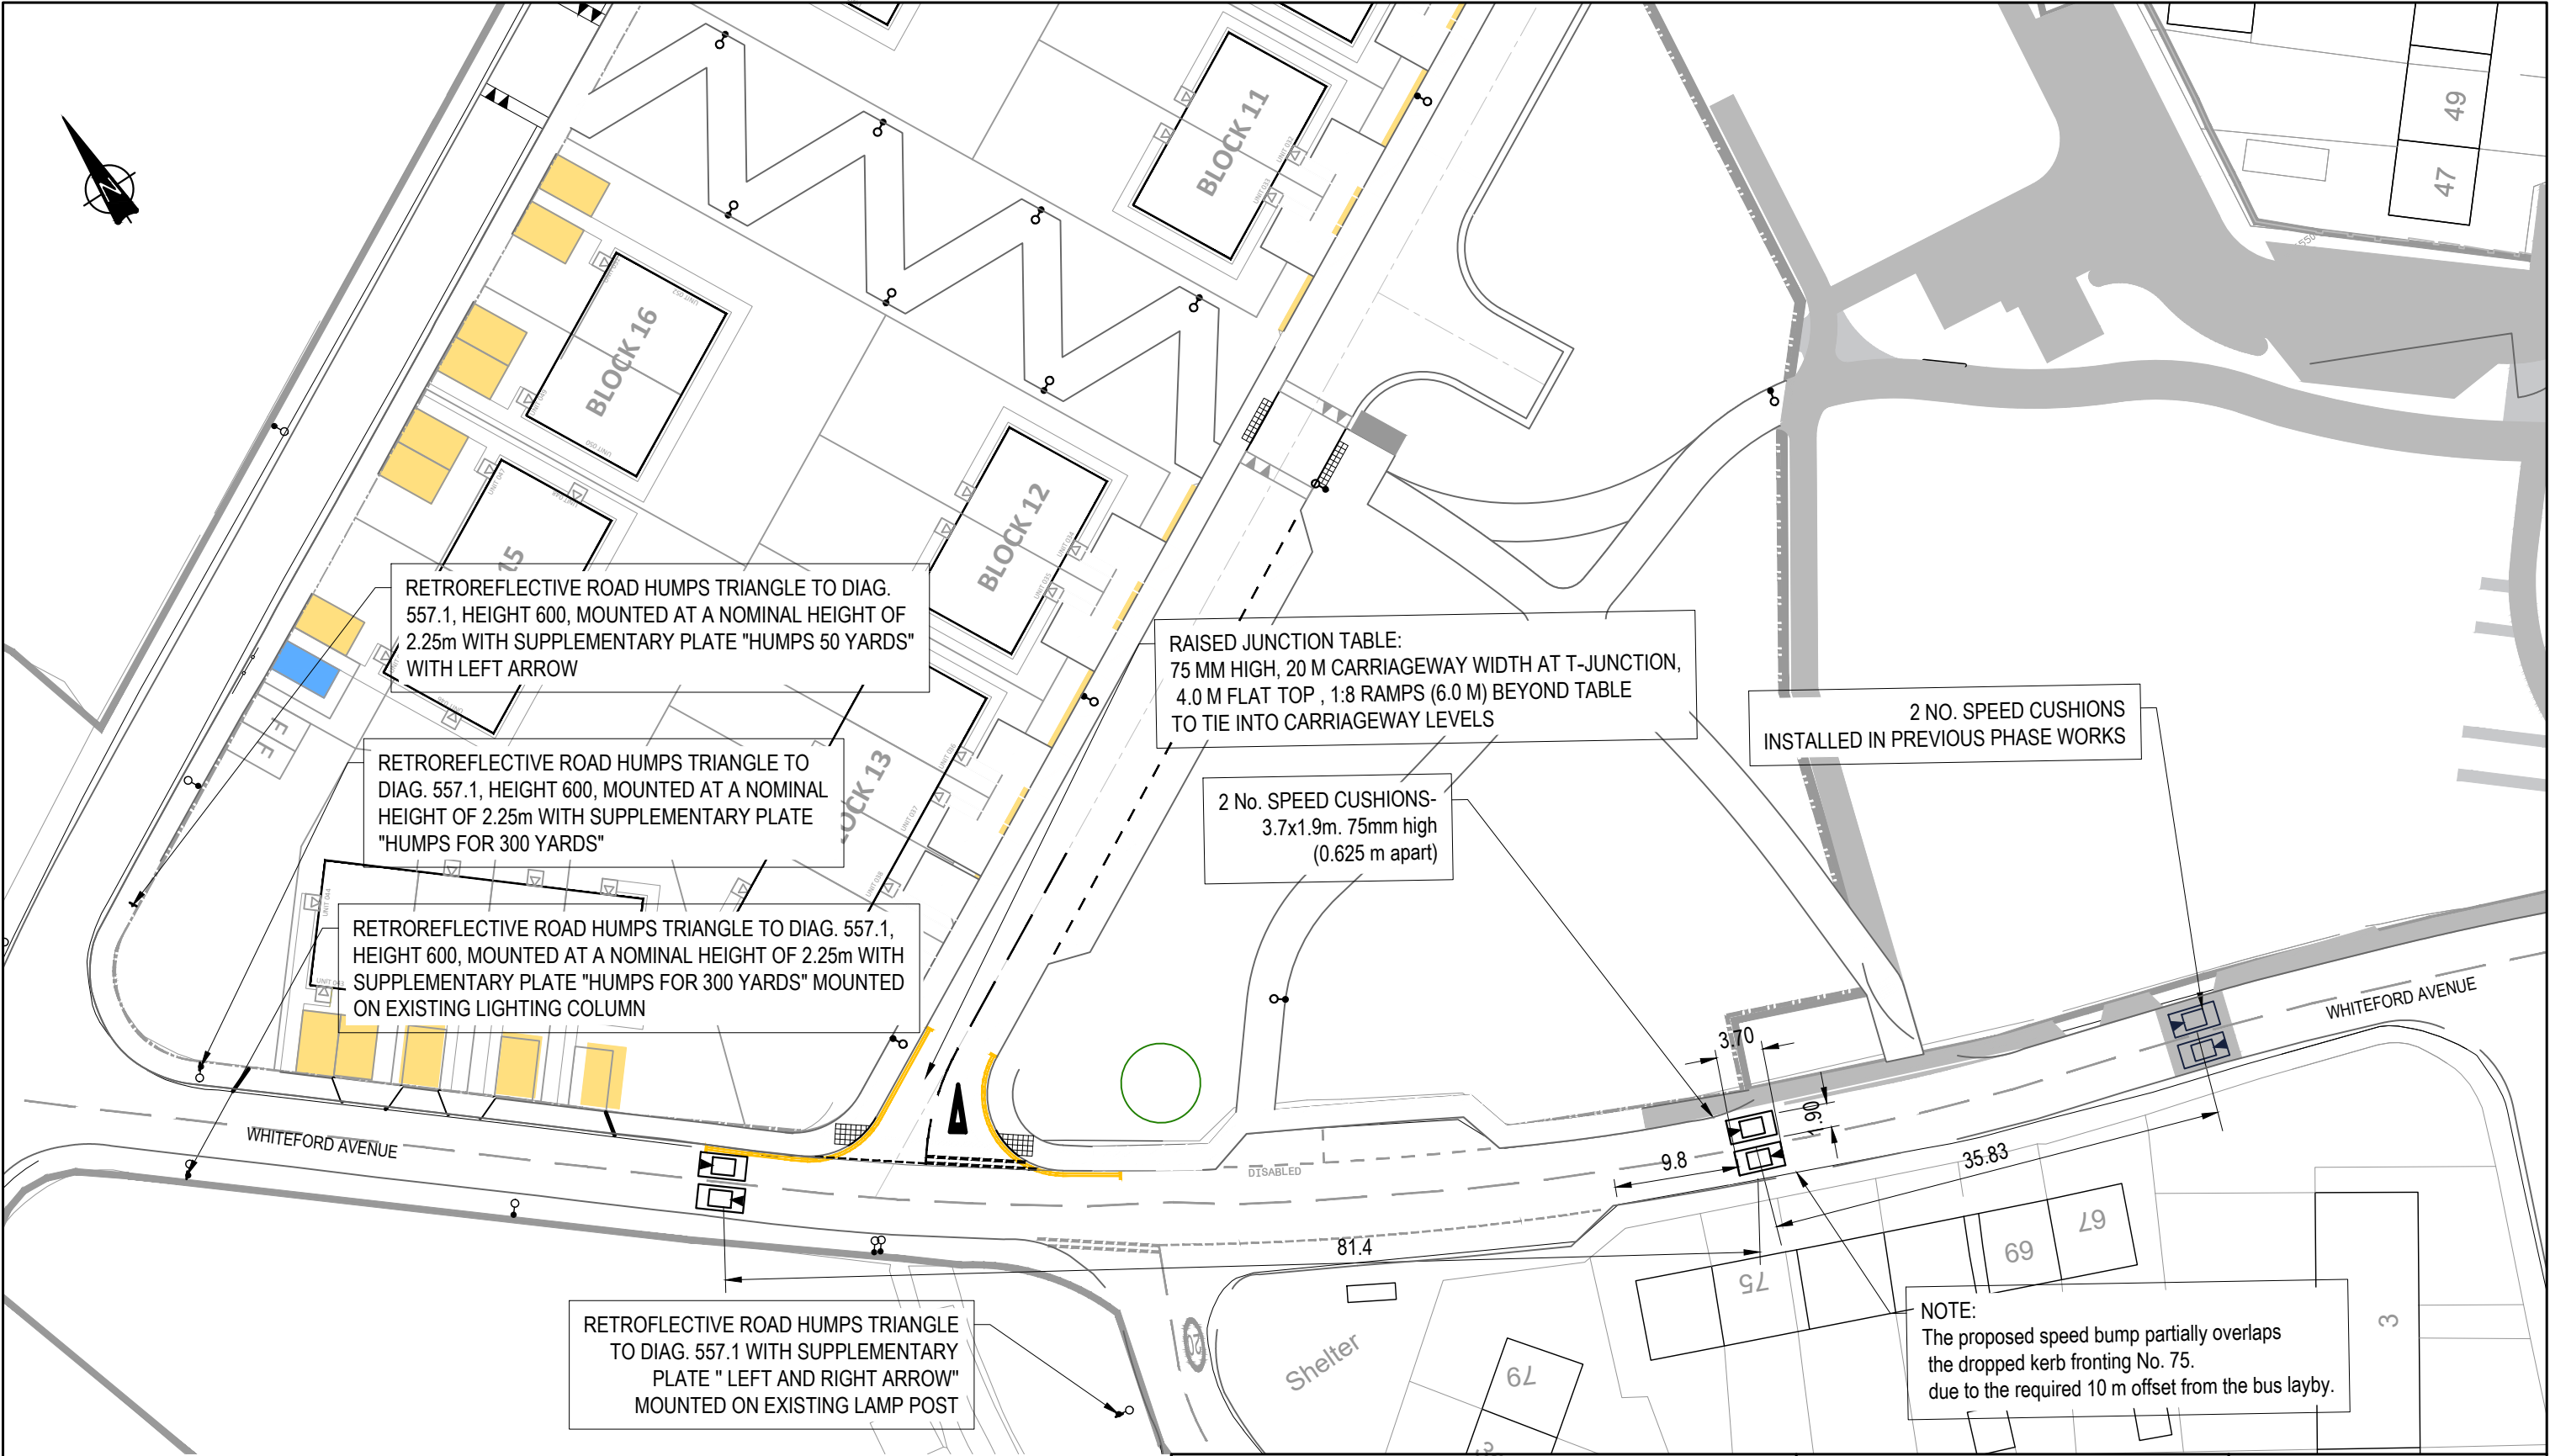

P05	TITLEBLOCK REVISION CORRECTED. TRAFFIC CLAMING UPDATED	17/09/26	GD	GD
P04	UPDATED TO ACCOMMODATE CLIENTS COMMENTS	28/07/26	RO	GD
P03	UPDATED SPEED CUSHION ARRANGEMENT FOLLOWING SPT REVIEW	10/07/26	RO	GMP
P02	MINOR TEXT UPDATE	07/05/26	RO	GD
P01	FIRST ISSUE	09/02/26	RO	GD
Rev:	Description:	Date:	By:	Chkd:

Curtins

Office 29 Saint Vincent Place, Glasgow, G1 2DT
Telephone 0141 319 8777
Email glasgow@curtins.com
Web www.curtins.com

Civils & Structures • Transport Planning • Environmental • Infrastructure • Geotechnical • Conservation & Heritage • Principal Designer
Birmingham • Bristol • Cambridge • Cardiff • Douglas • Dublin • Edinburgh • Glasgow • Kendal • Leeds • Liverpool • London • Manchester • Nottingham

Project: BELLSMYRE REGENERATION	Status: FOR COMMENTS/REVIEW
Drg Title: SPEED CUSHION TRAFFIC REGULATION	Drawn By RO Checked By GMcP
Project No - Originator - Function - Spatial - Form - Discipline - Number	Date 09/02/2026
072744 - CUR - P2 - ZZ - DR - C - 90040	Scales @ A3 1:500
	Revision P05

\\gl-fs-1\projects\072744 - bellsmyre regeneration\4-production\4a-models-drawings\CAD\901